FLOOR PLAN

HOWARD L. OVERBEEK
ARCHITECT, P.C.

198 EAST CENTRE
PORTAGE, MICHIGAN

PHONE (269) 323-4422
FAX (269) 323-4440

NEW BUILDING FOR:
GULL LAKE SEWER AND WATER AUTHORITY
7722 N. 37TH STREET
RICHLAND, MICHIGAN 49083

PROJECT NO.
0000

DATE
01/03/17

REVISION

SHEET
A4

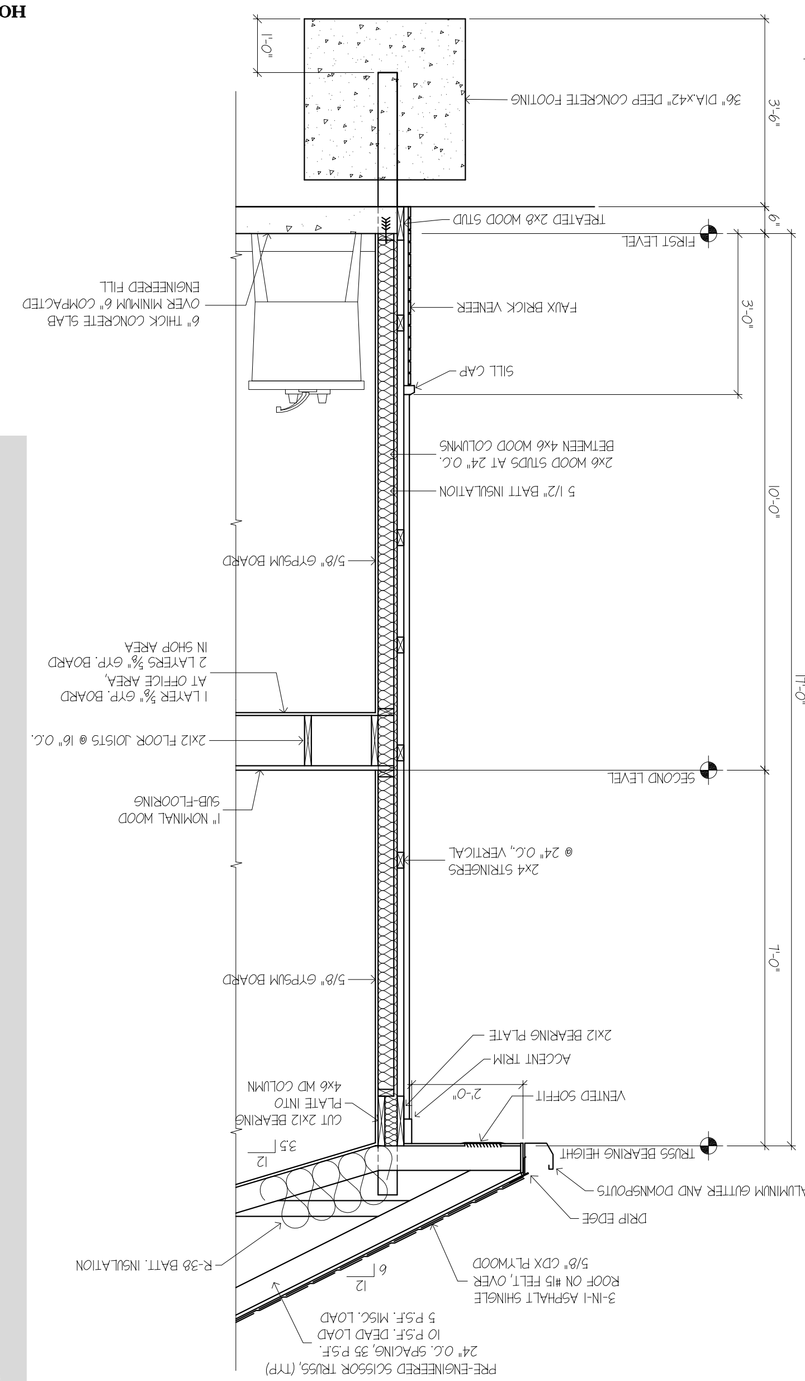

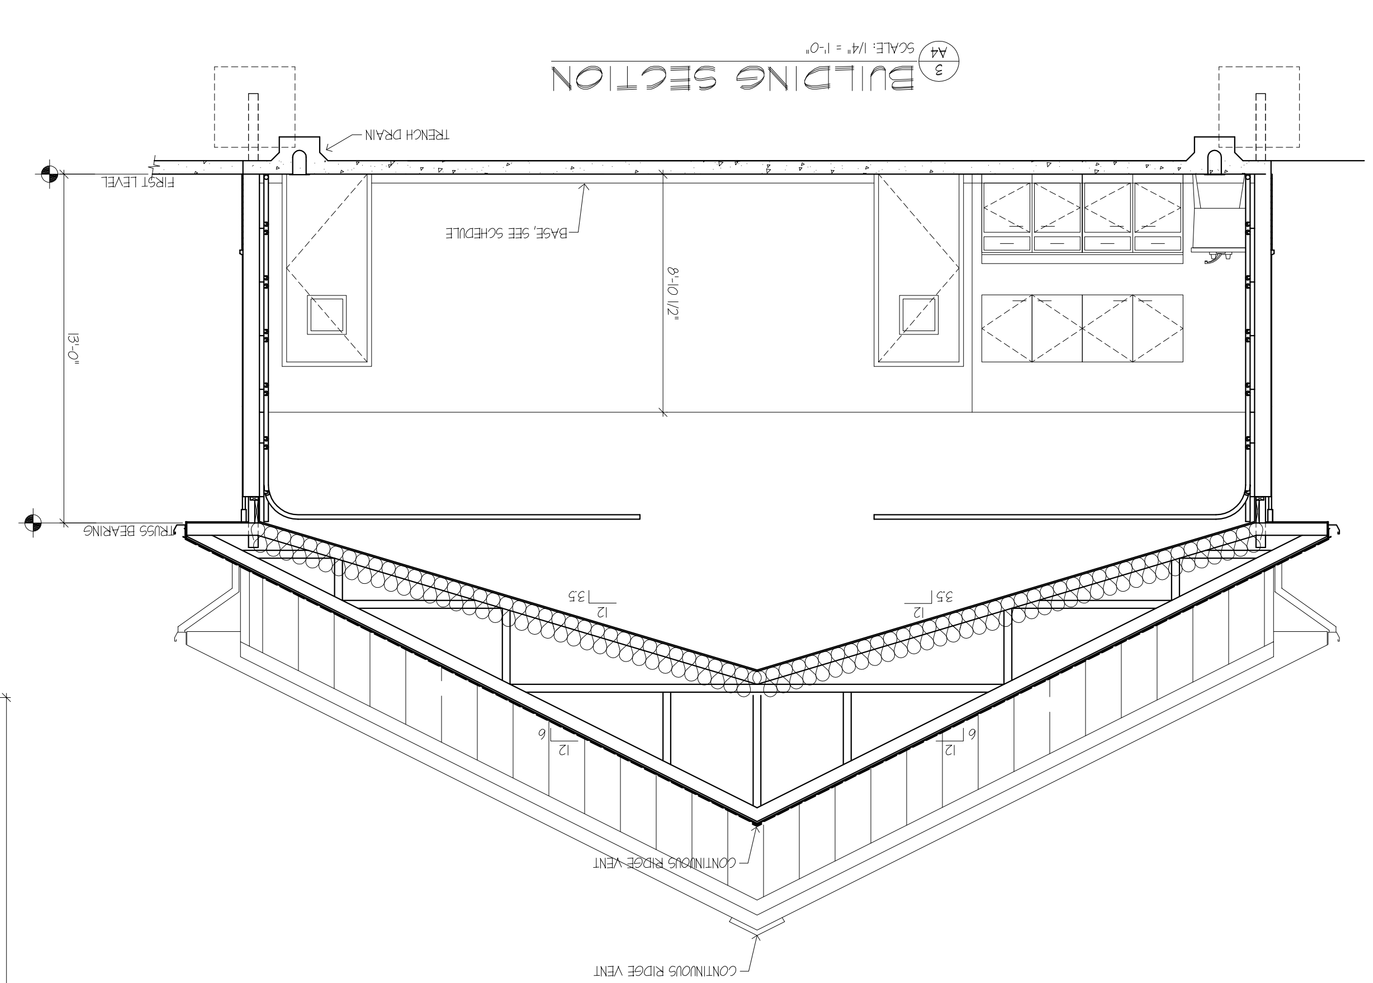

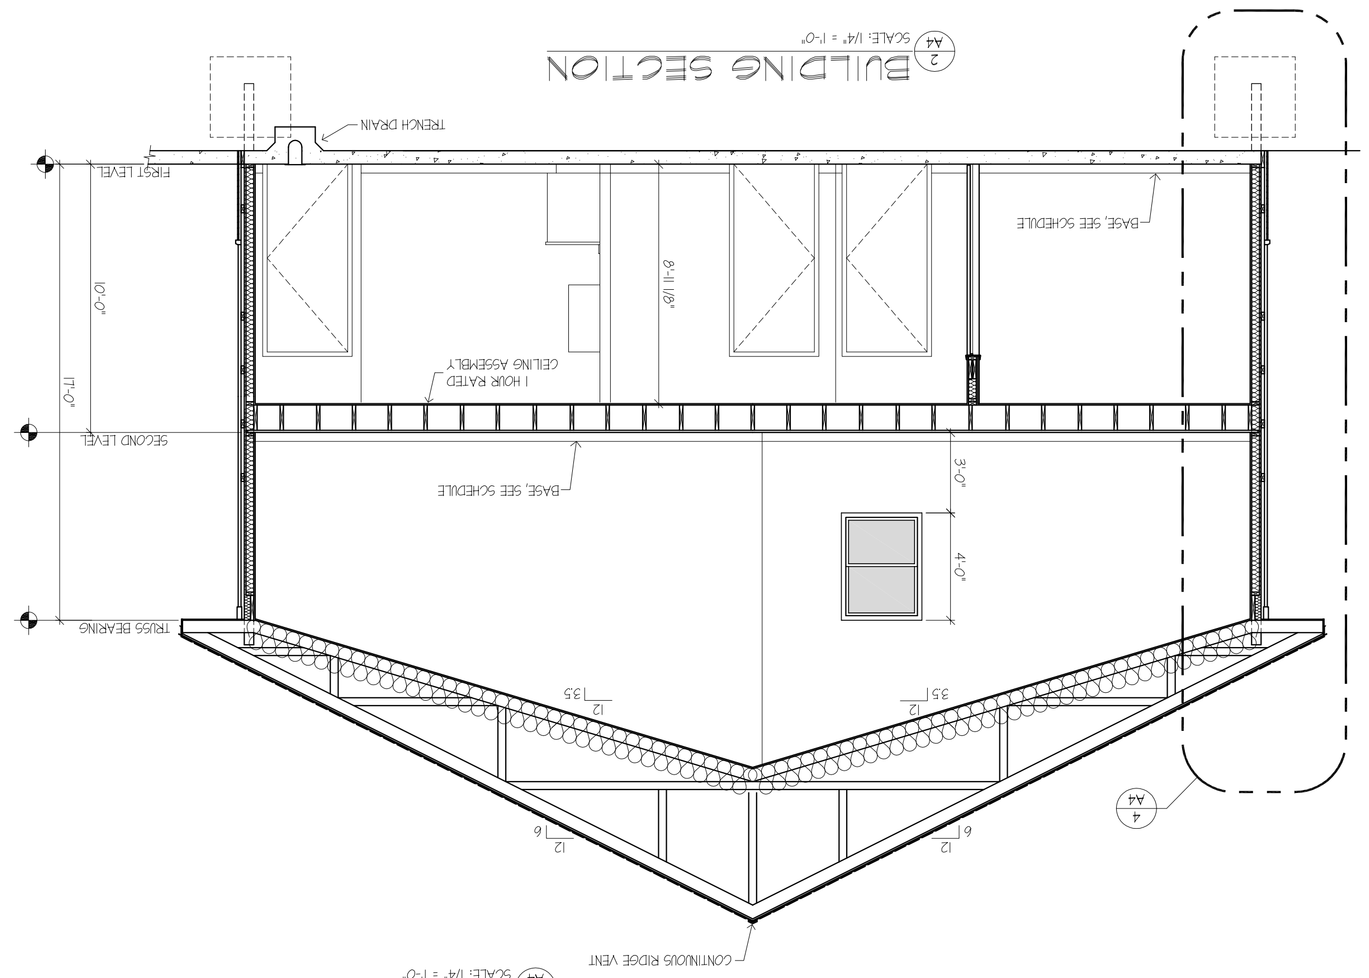

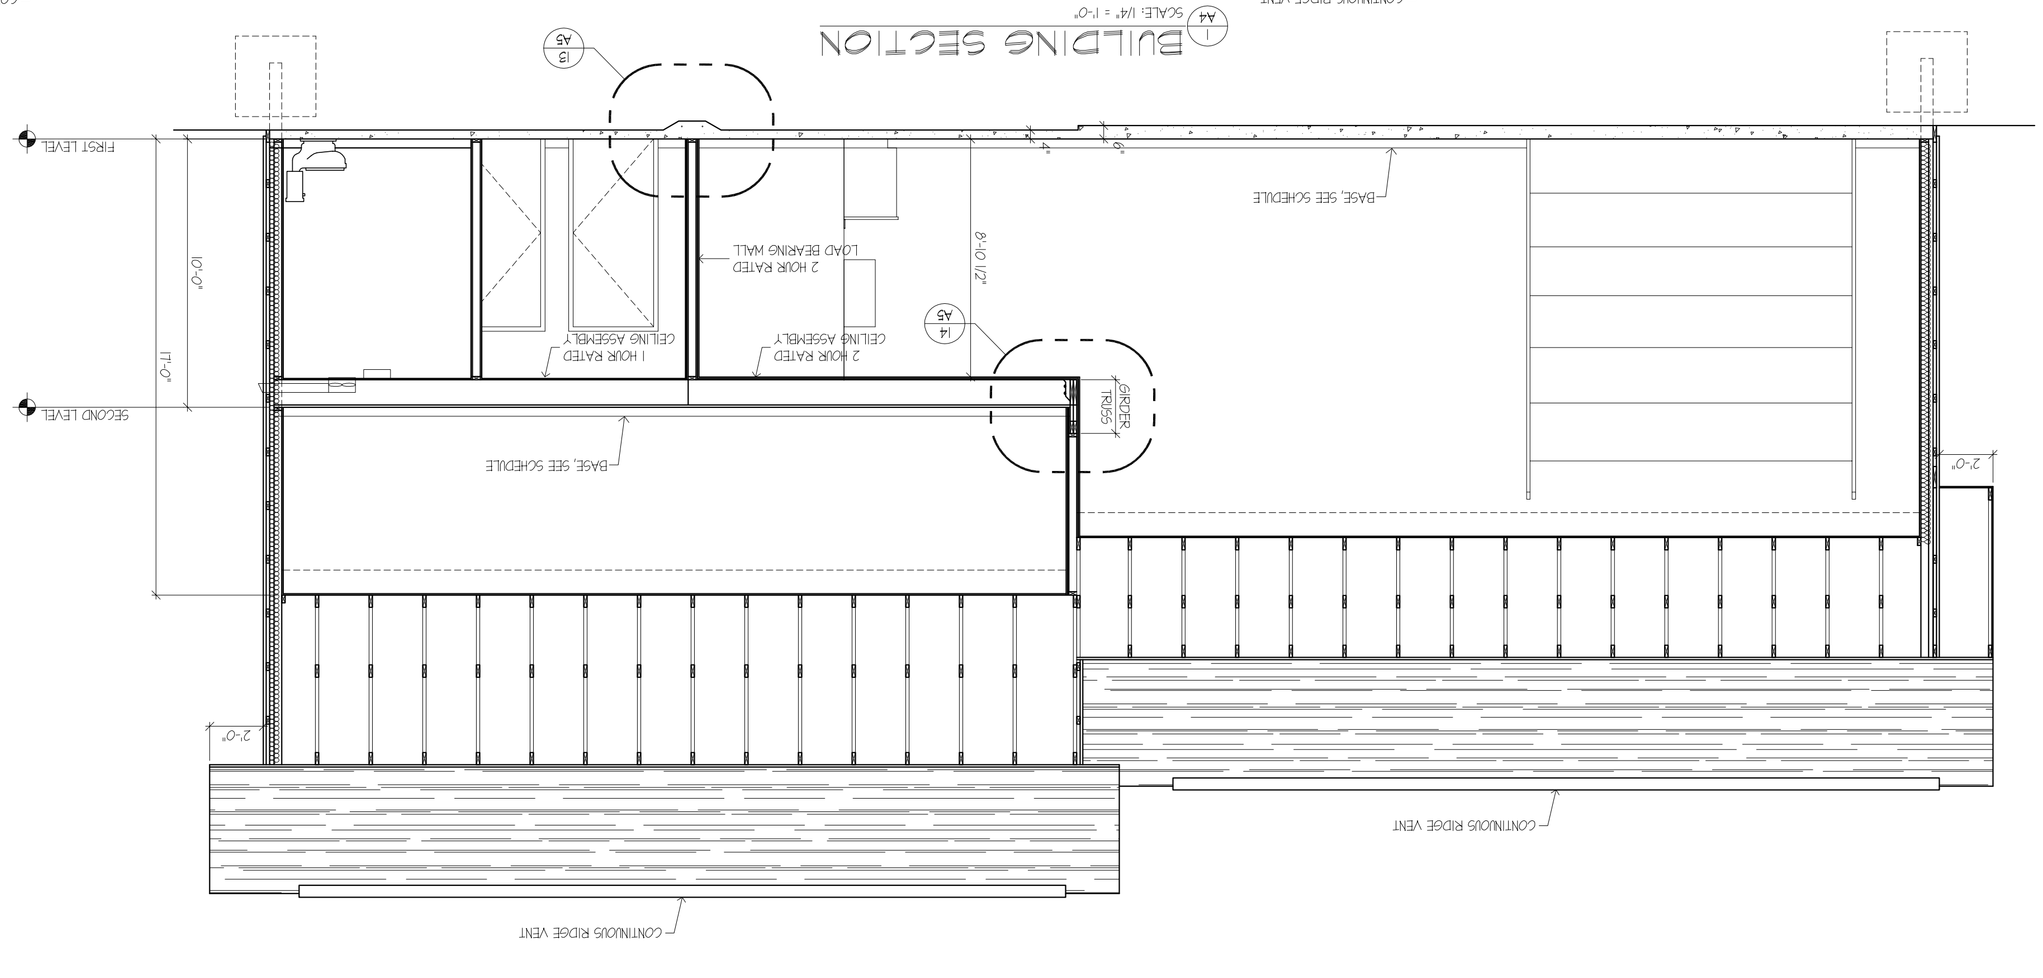

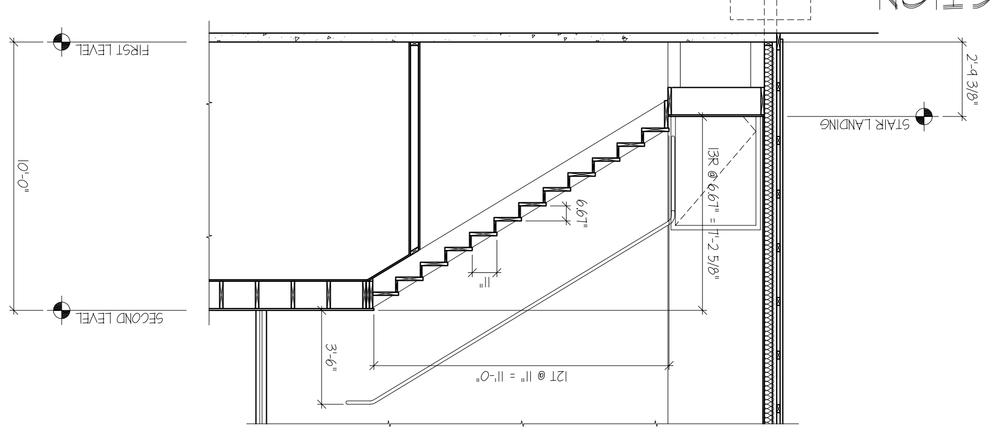

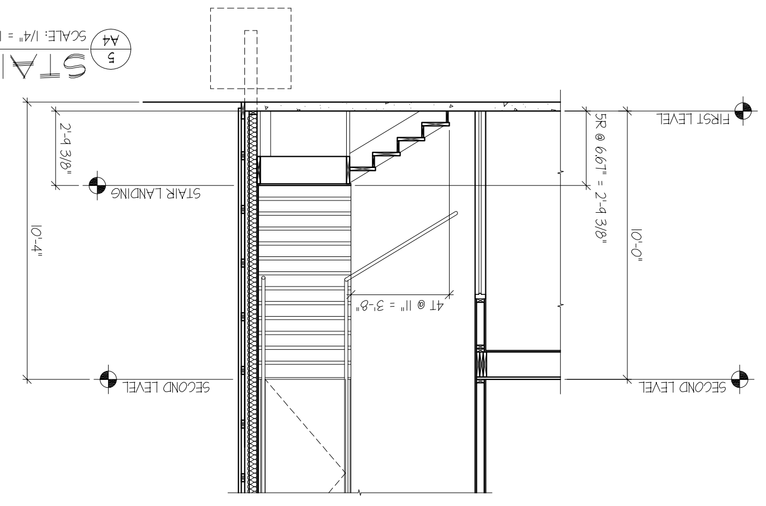

C:\Documents and Settings\Kelly\My Documents\Acad Files\H.O. Gull Lake Sewer Authority\GLSAA4.dwg, 1/4/2017 10:41:24 AM, CutePDF Writer - 2432d.pc3